
Works Phase 6

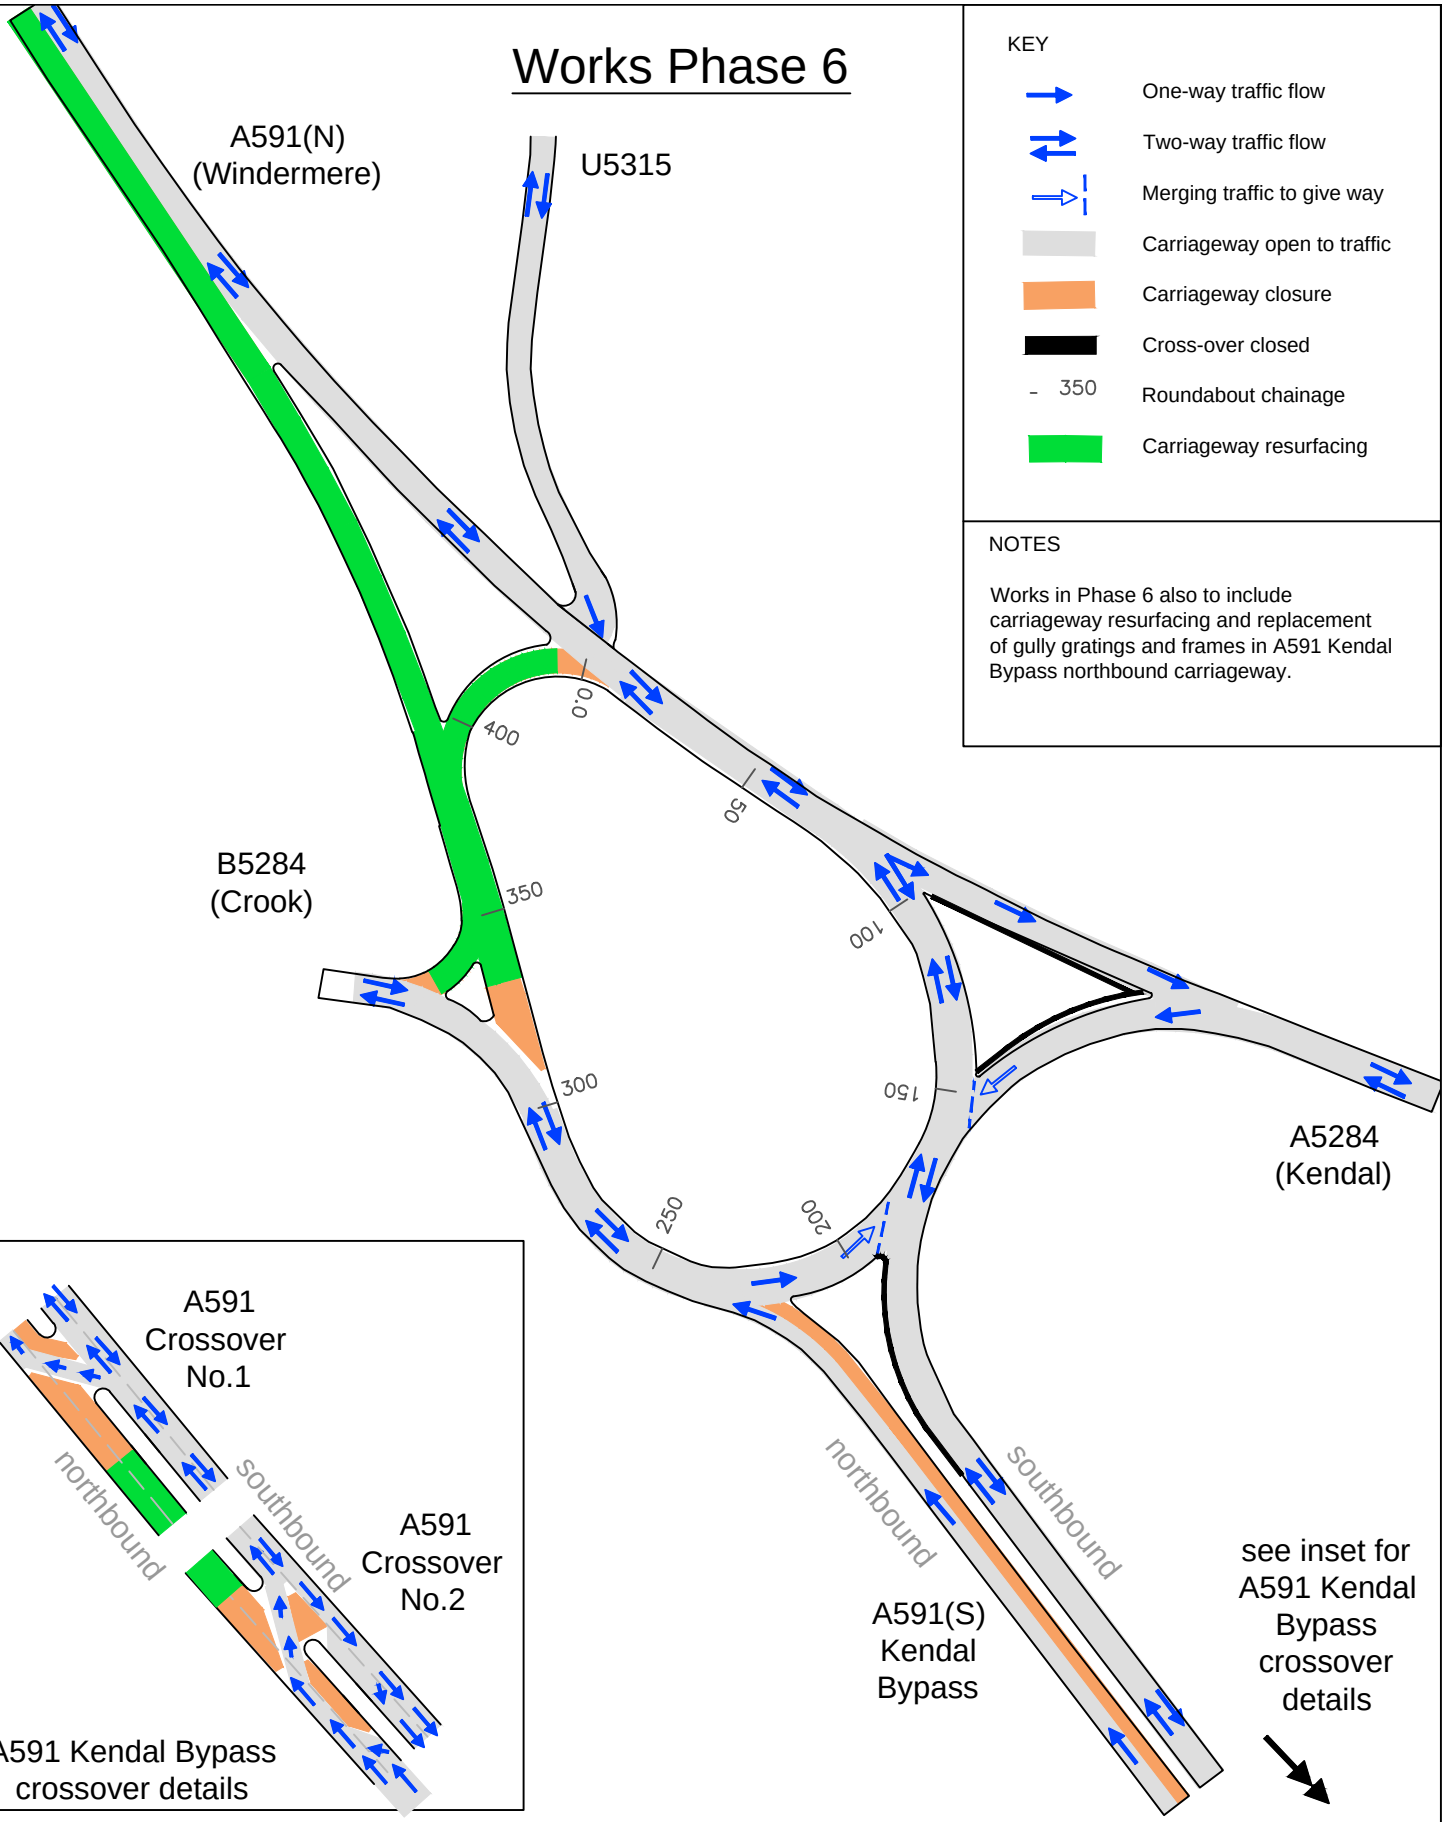

KEY

- One-way traffic flow
- Two-way traffic flow
- Merging traffic to give way
- Carriageway open to traffic
- Carriageway closure
- Cross-over closed
- 350 Roundabout chainage
- Carriageway resurfacing

NOTES

Works in Phase 6 also to include carriageway resurfacing and replacement of gully gratings and frames in A591 Kendal Bypass northbound carriageway.

Drawing No.	FIGURE 6	Job:	A591 KENDAL BYPASS - PLUMGARTHS ROUNDABOUT
Job Log No.	HD1229200	Title:	WORKS PHASING PLAN - ROUNDABOUT PHASE 6
Scale:	NTS	Date:	15/02/12
Drawn	R ARNOTT	Client:	
Checked	J BATH		
Approved	T BEATY		

Rev. No.	Date	Amendments	Initials Made	Initials Chk.

Cumbria County Council
Cumbria Highways
County Offices
Kendal
Cumbria, LA9 4RQ
Tel– 01539 713040
Fax– 01539 713035

Reproduced from, or based on, Ordnance Survey map material with the permission of the Controller of Her Majesty's Stationery Office. Crown Copyright Licence No. LA076846 Cumbria County Council. Unauthorised reproduction infringes Crown copyright and may lead to prosecution or civil proceedings.